Expo Park @ Wesley & National

This project will create a new dog park, pickleball courts and seating.

Updates:


Preliminary Design created in August 2026.

Community meeting to be scheduled for Fall 2026.

Design Development and Construction Documents in Winter 2026-2027.

Grants and funding opportunities to be determined.

Culver CITY
Parks, Recreation & Community Services

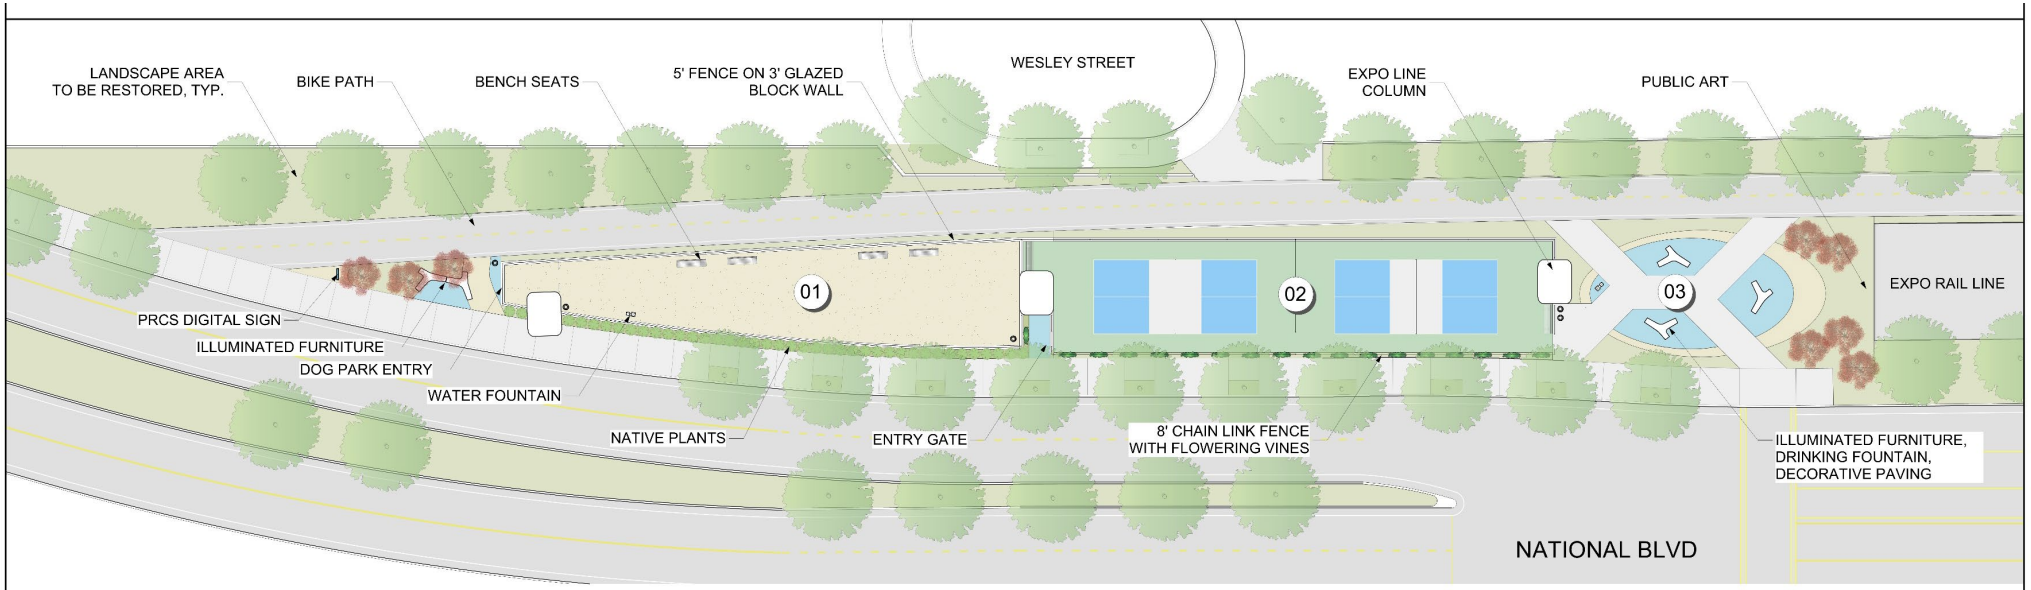

CONCEPT PLAN

AUGUST 11th 2026

0 20 40 60 ft

SCALE: 1/16" = 1'-0"

N

NORTH

Culver CITY
PARKS, RECREATION & COMMUNITY SERVICES

01 DOG PARK




02 PICKLEBALL COURTS



03 ILLUMINATED FURNITURE



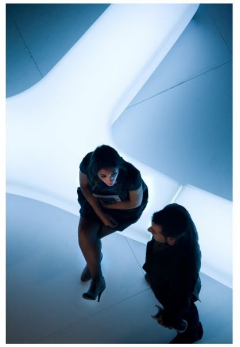

SITE LOCATION



EXPO LINE OVERPASS @ NATIONAL BLVD AND WESLEY STREET